
s.no.	description	area (sq.ft.)
1.	reception/lobby	1500
2.	banquet hall	2500
3.	restaurant	1400
4.	kitchen	400
5.	swimming pool	30x40
6.	party lawn area	2150
7.	basketball court	3000
8.	commercial space	1250

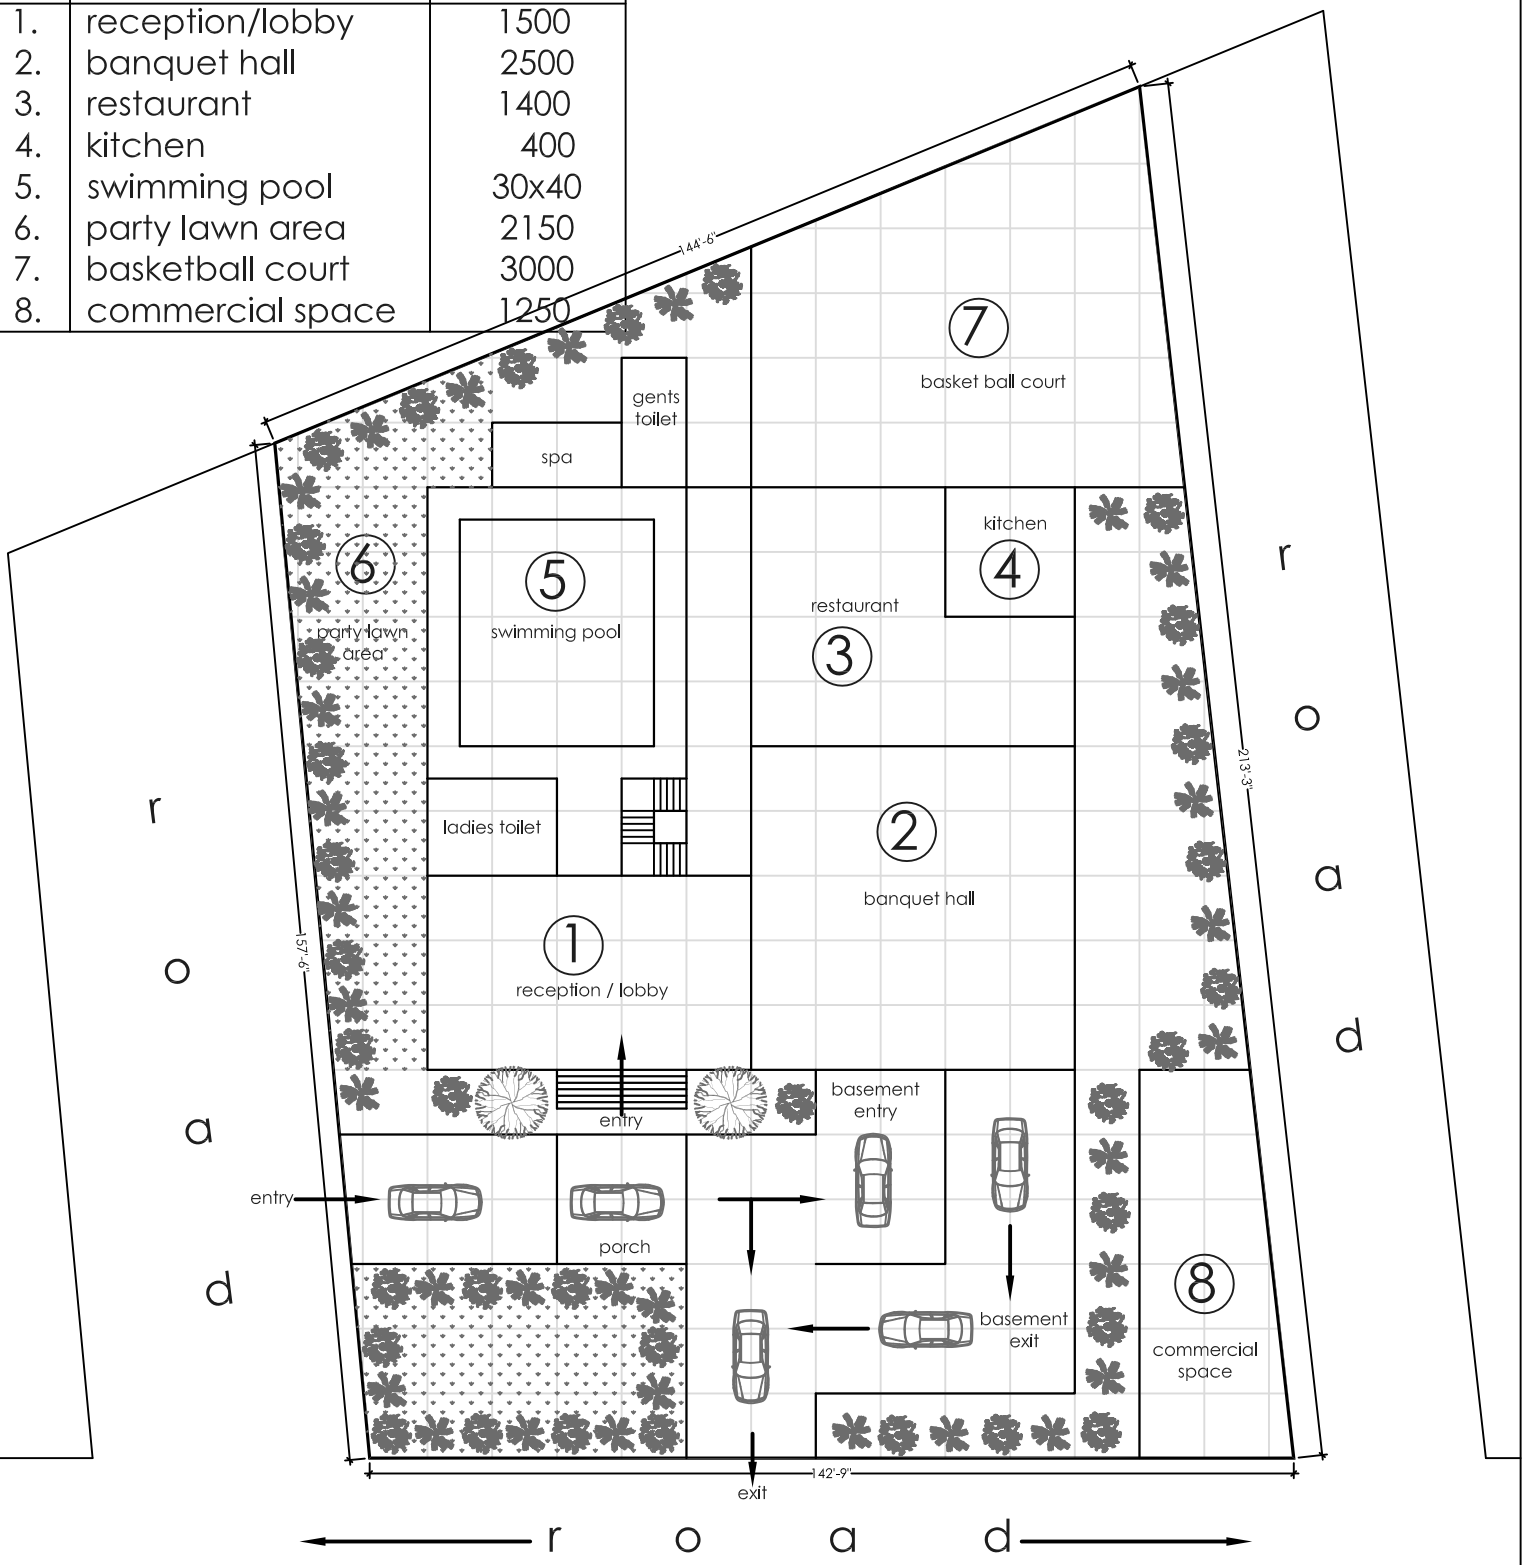

area statement		
1.	basement	6750 sq.ft.
2.	ground floor	10650 sq.ft.
3.	first floor	6750 sq.ft.
4.	second floor	6750 sq.ft.
5.	third floor	5250 sq.ft.
	total	36150 sq.ft.


total plot area = 0.51 acre = 26000 sq.ft.
ground coverage = 10650 sq.ft = 41 %
f.a.r. = 29400 sq.ft./26000 sq.ft. = 1.13

NORTH

ground floor plan

proposed community center for chhattisgarh housing board at dharampura, raipur (c.g.)


s.no.	description	area (sq.ft.)
9.	conference hall	1500
10.	executive room	500
11.	deluxe room	250

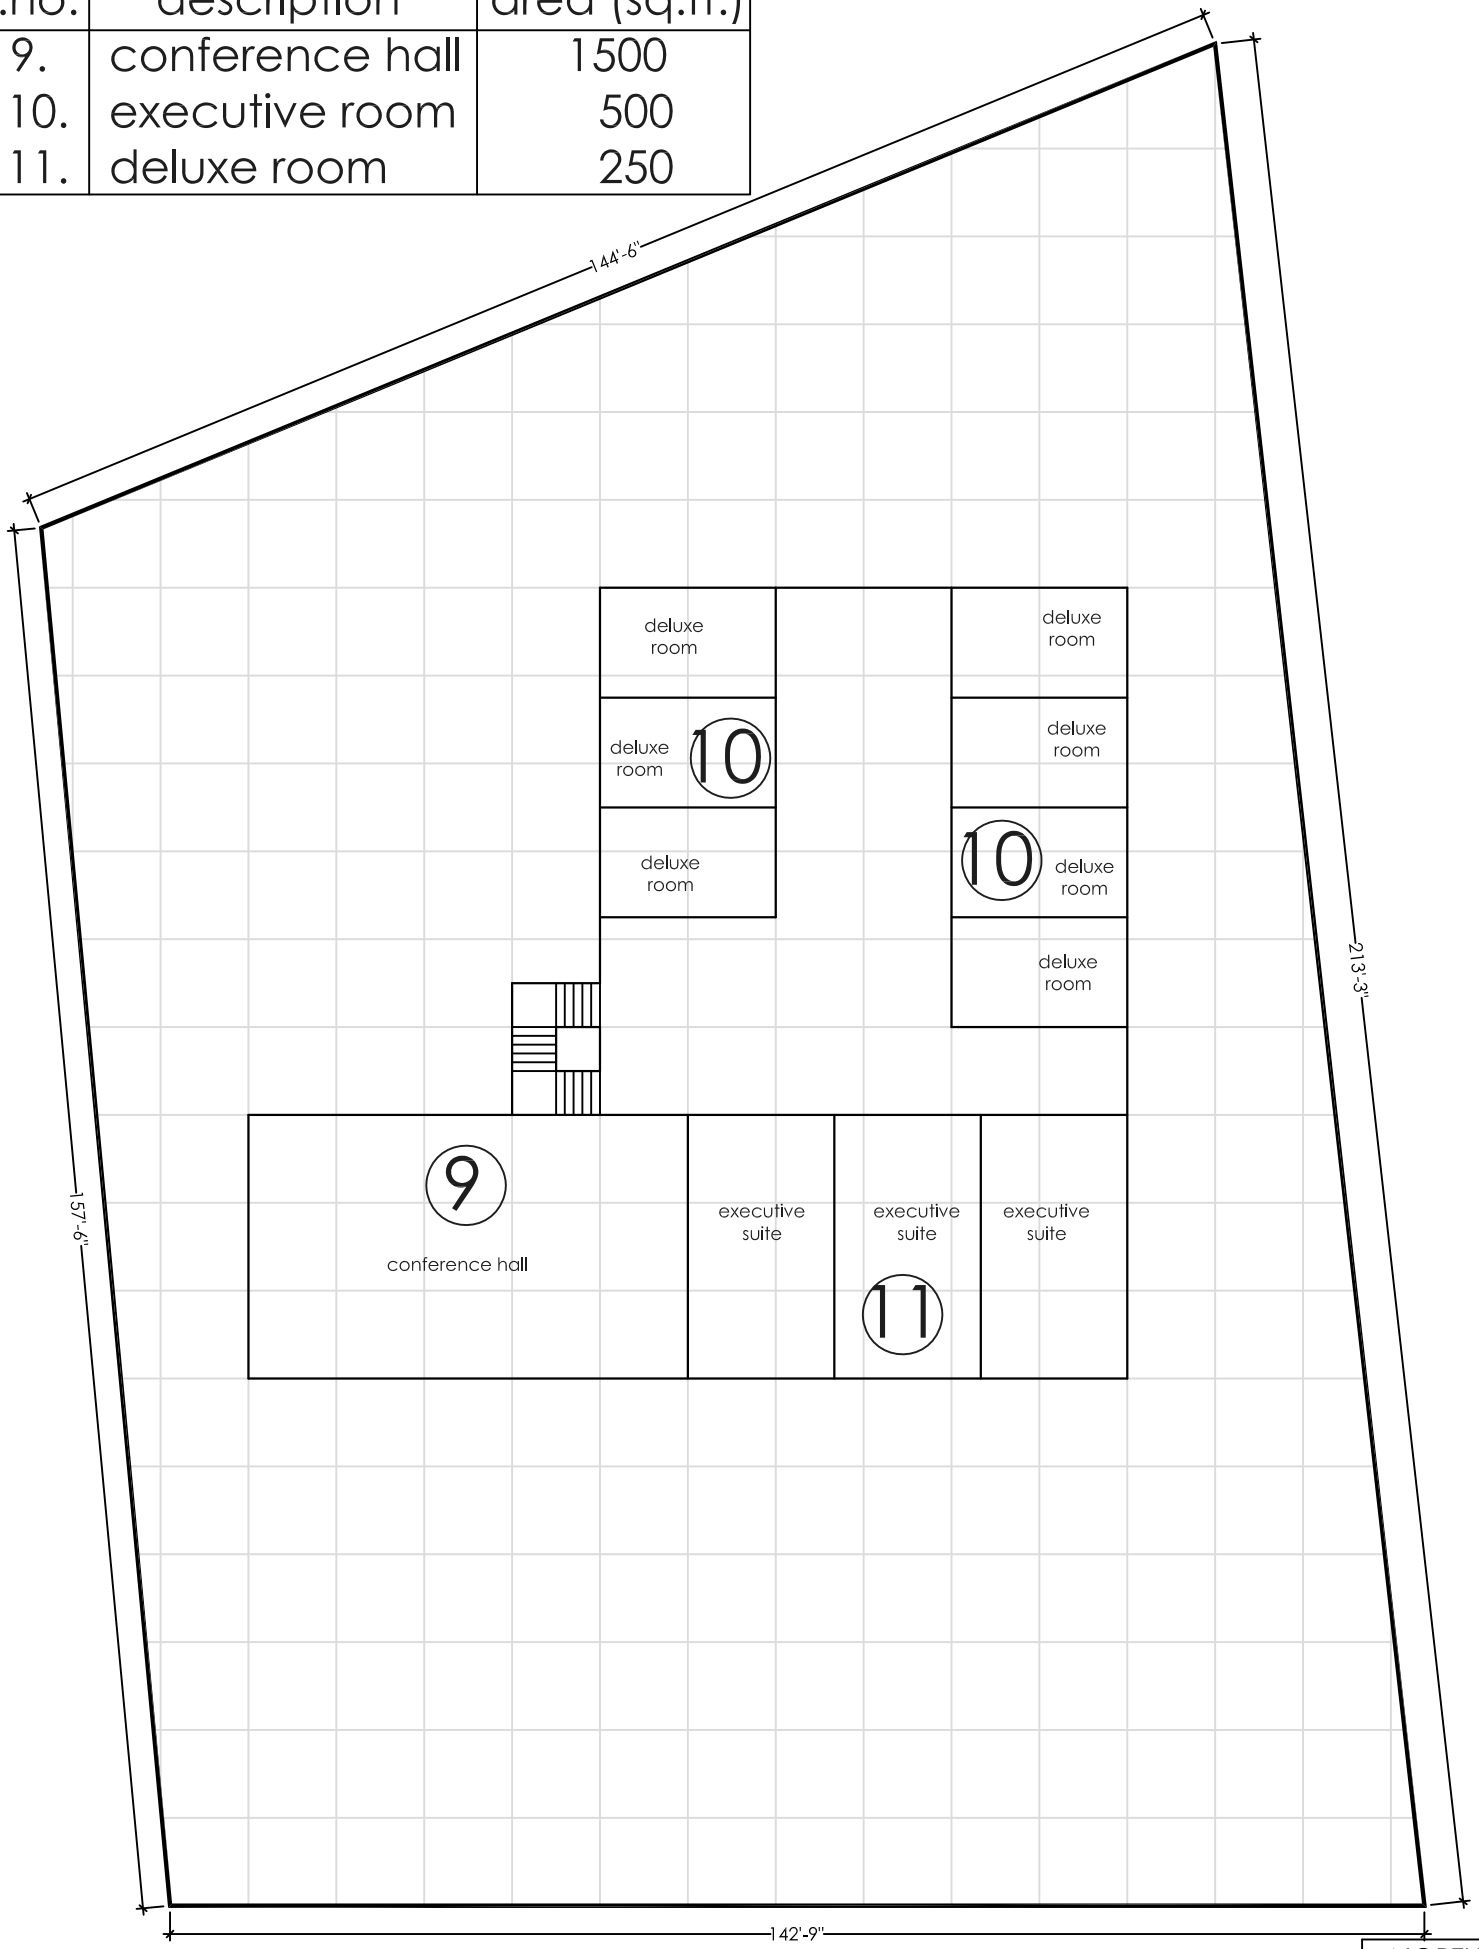

first floor plan

proposed community center for chhattisgarh housing board at dharampura, raipur (c.g.)

s.no.	description	area (sq.ft.)
12.	gym	1800
13.	billiards room	1200
14.	table tennis room	1050
15.	badminton court	1500

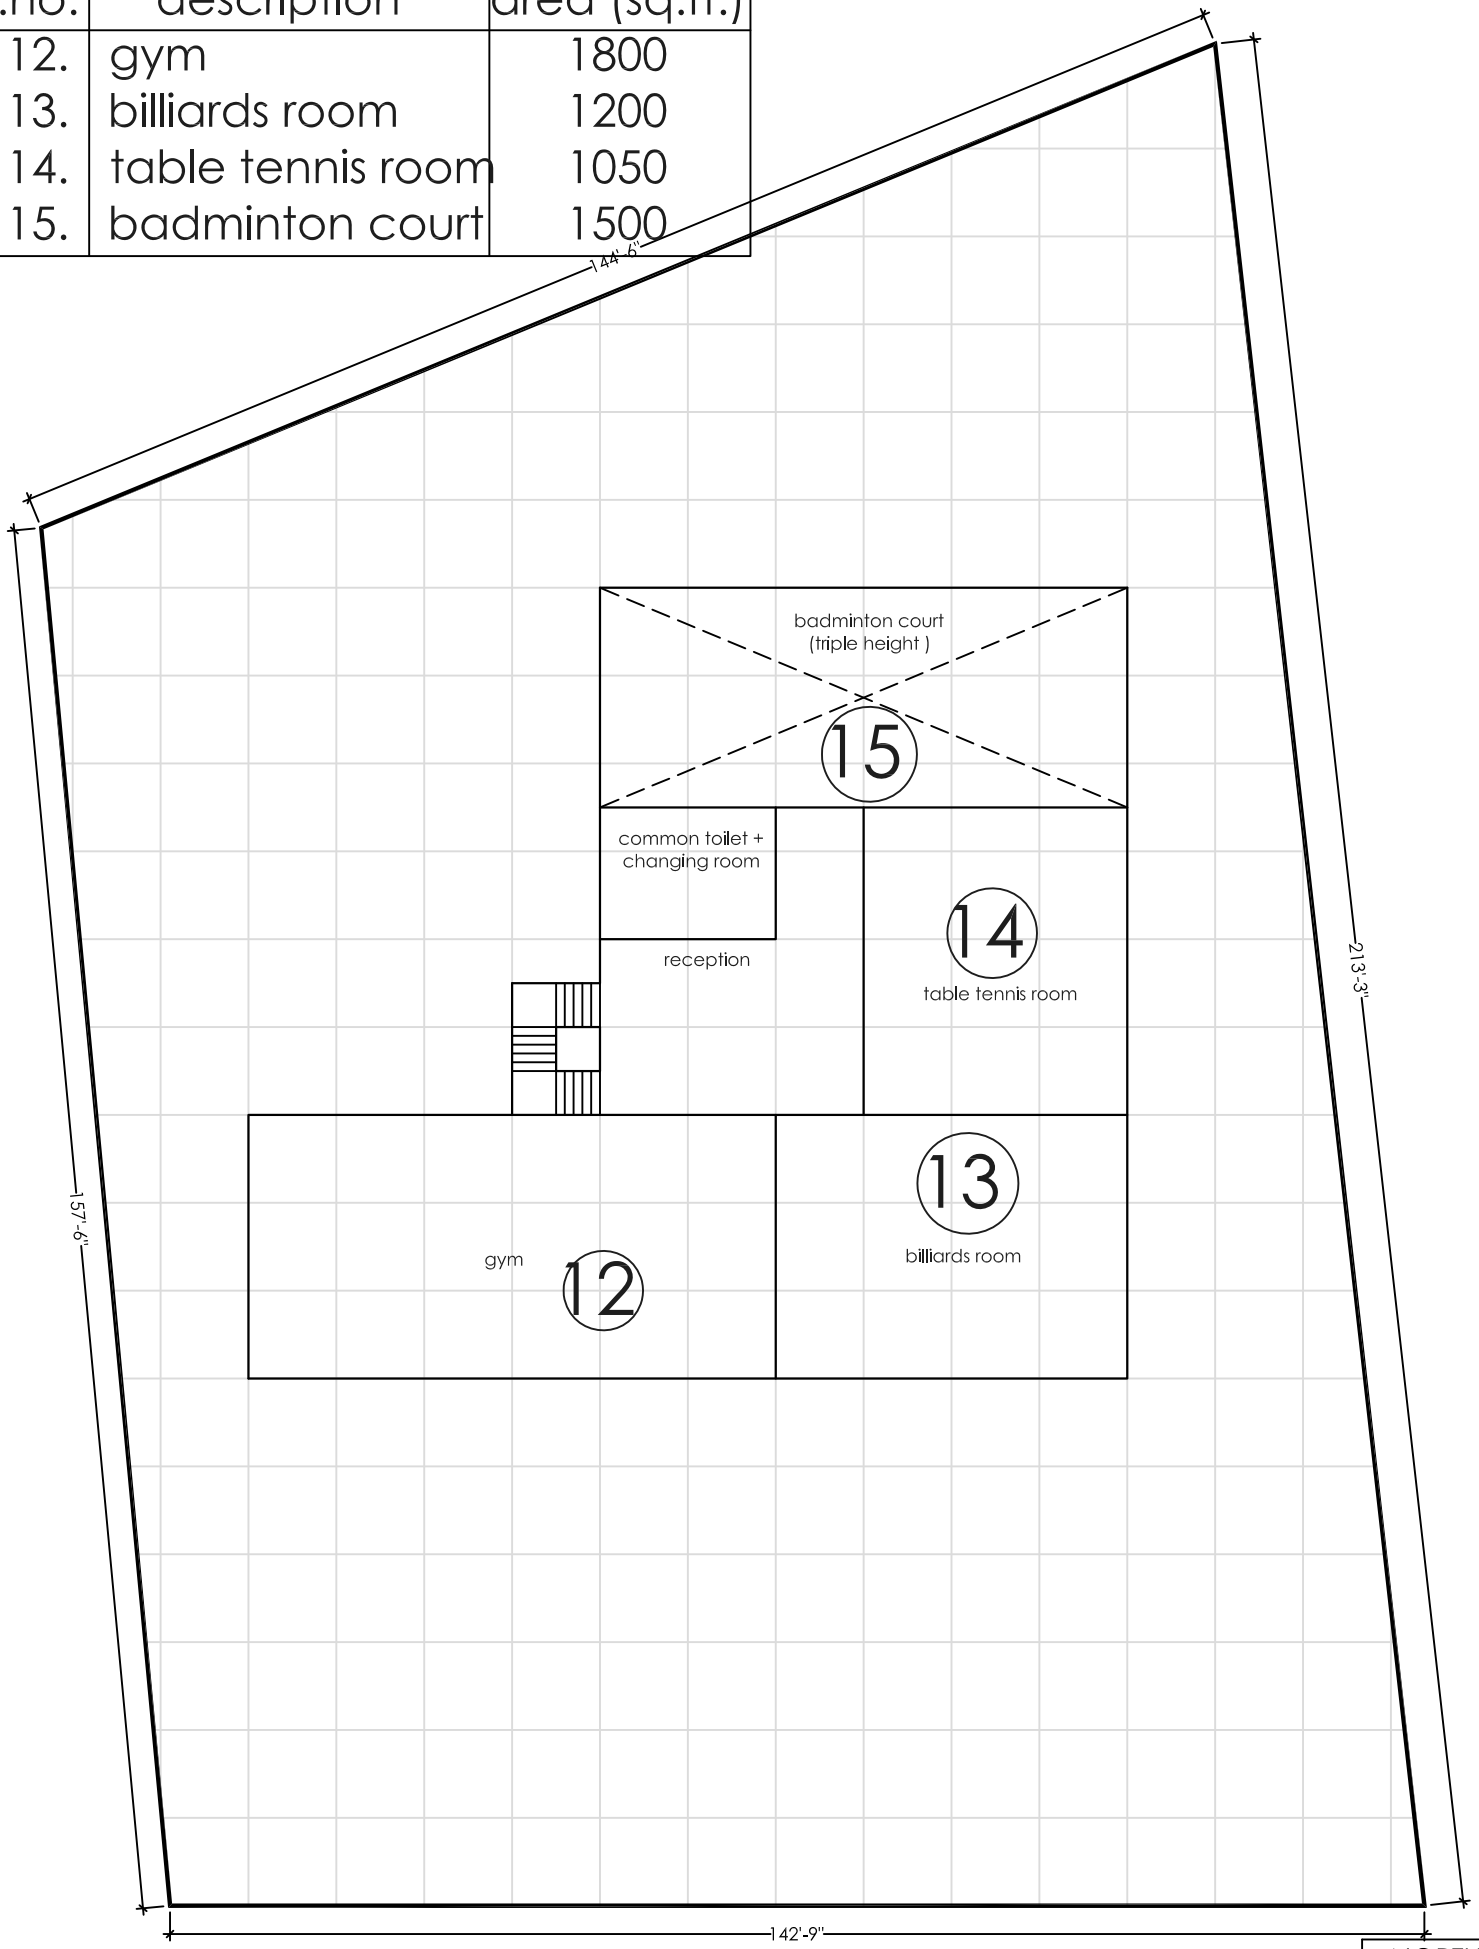


NORTH

second floor plan

proposed community center for chhattisgarh housing board at dharampura, raipur (c.g.)

s.no.	description	area (sq.ft.)
16.	bar	1500
17.	party hall	3450

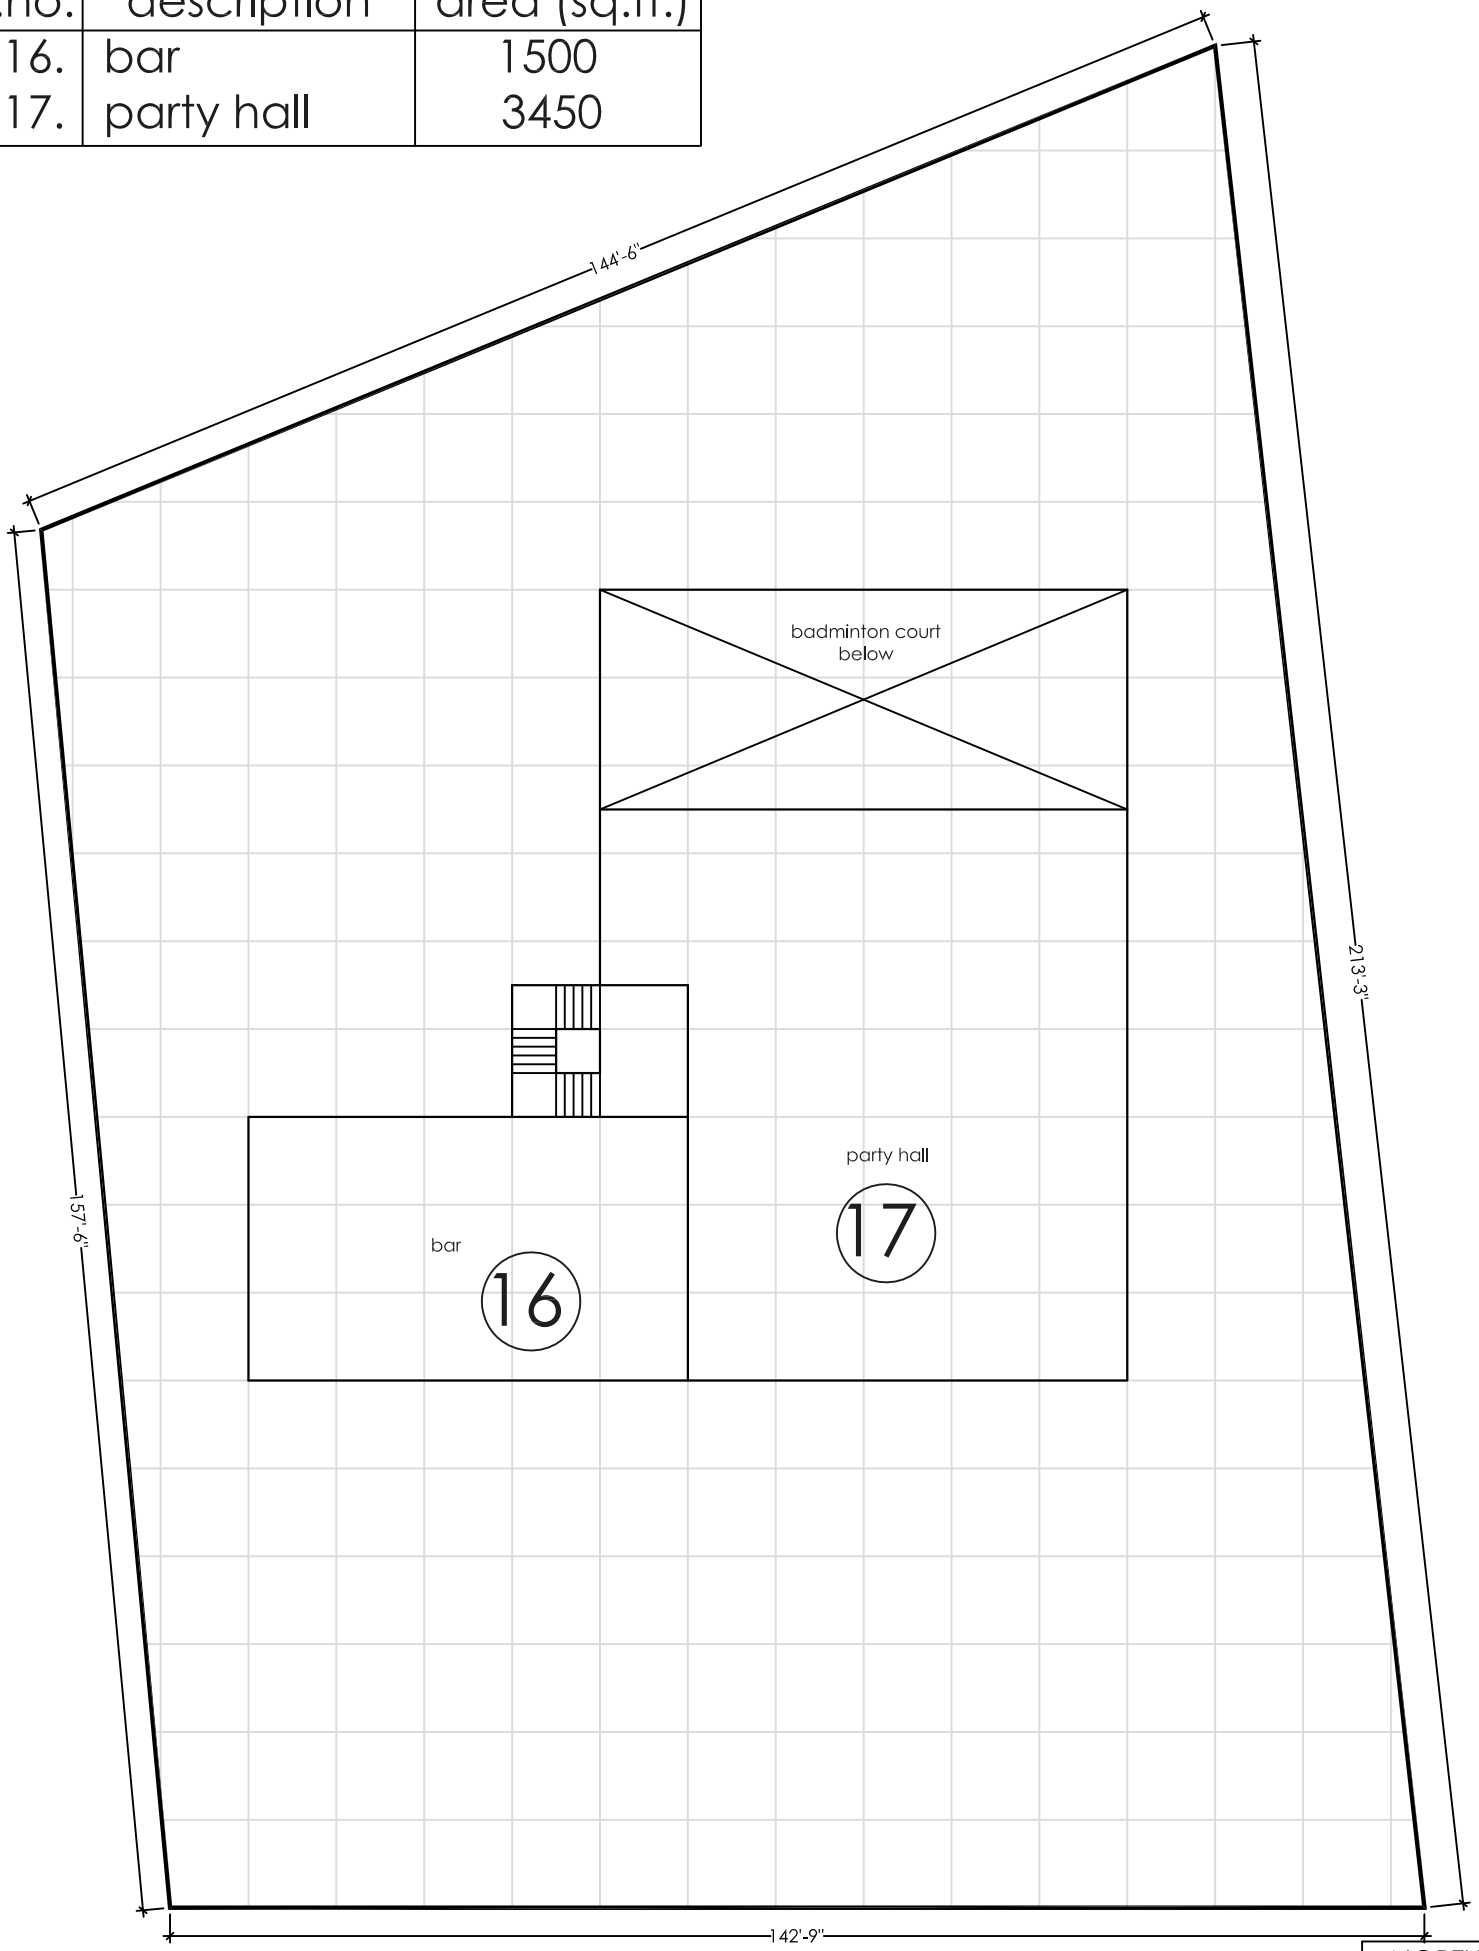

NORTH

third floor plan

proposed community center for chhattisgarh housing board at dharampura, raipur (c.g.)