
BRIDGE DETAIL
Length - 13M. (Appro).
width - 3.0 M.
Railnght - 1.2M

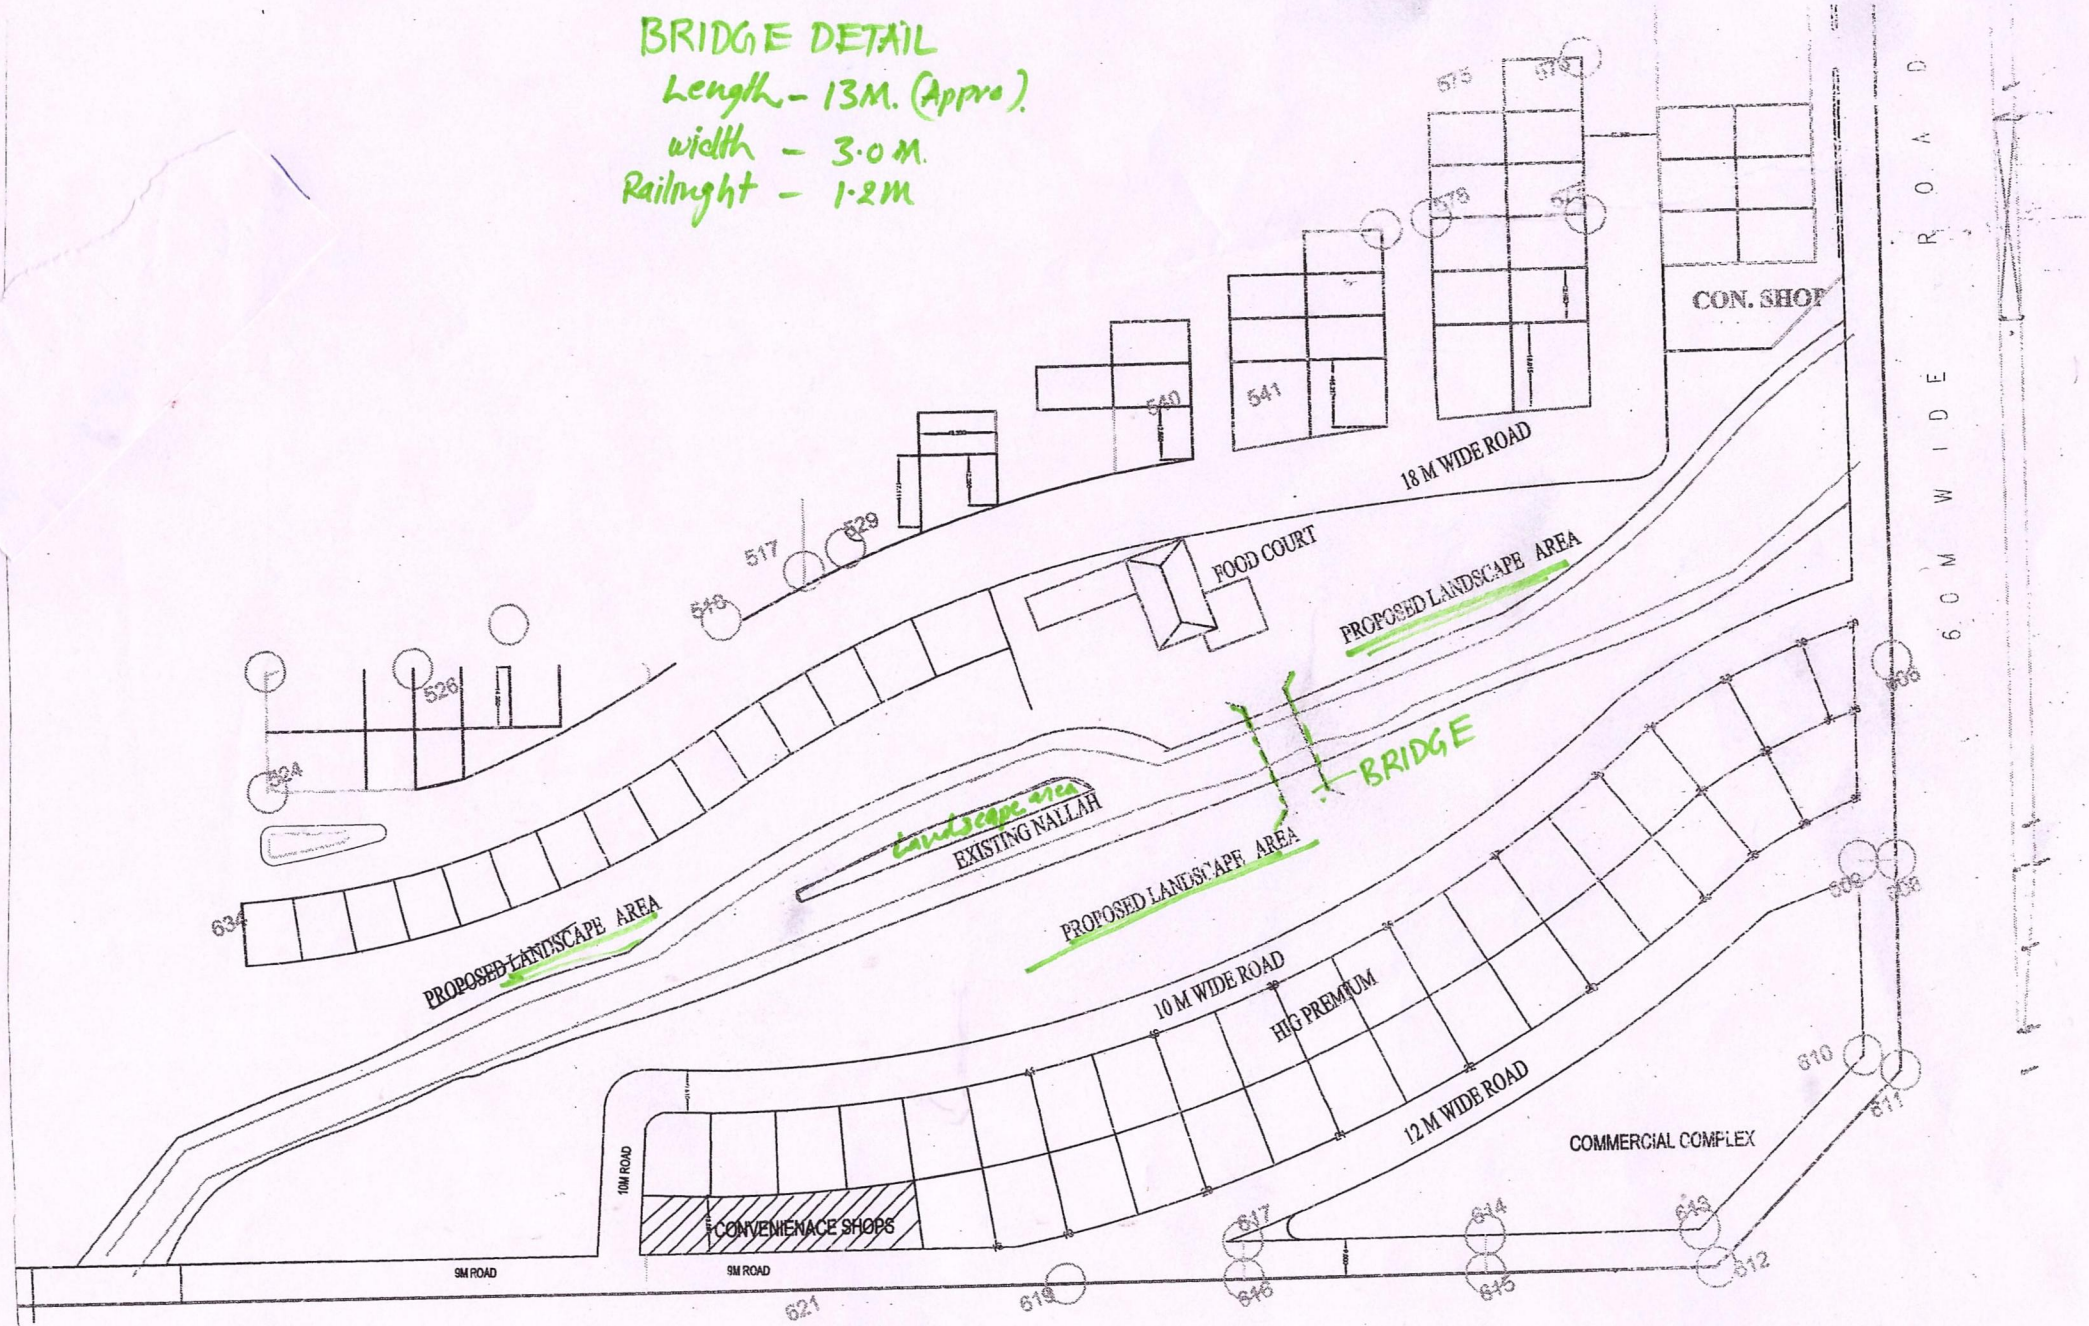

SECTOR 2[illegible] PART LAYOUT